BLUECREST GLASS

Quotation No. 报价编号: **BC-QTN-2026-037**
Date 日期: **22 / 11 / 2026** · Rev **3**
Currency 货币: **EGP 埃及镑**

QUOTATION 报价单

Waiting-Hall Glass Partition with Double Door

等候区玻璃隔断（中间双开门）

Supply & installation — main-entrance hall, CHEMTICS Ain Sokhna · per shop drawing SD-01

供货及安装 — 按施工图 SD-01

CLIENT 客户	SIZE 尺寸	GLASS AREA 玻璃面积	GLASS 玻璃
CHEMTICS CHEMICAL Co., Ltd. 凯密迪化工有限公司	**7.56 × 2.90 m**	**19.86 m²**	**10 mm tempered** 10毫米钢化

#	Description & specification 项目说明及规格	Size (cm) 尺寸（厘米）	Qty 数量	Area m² 面积
1	**Glass partition, wall to wall, closing the hall as a waiting area.** 5 bays: 4 fixed glass panels + a 450 mm glass fanlight band across the top. Frame, mullions, head, transom and sills in **steel RHS 100×50×4 mm**, finished in **electrostatic powder coat**. Glass held in **aluminium F-profile** glazing channels with EPDM gaskets. **10 mm clear tempered glass** (EN 12150), 11 panes. 墙到墙玻璃隔断，将大厅围合为等候区。共5跨：4块固定玻璃 + 顶部450毫米玻璃气窗带。框架、竖梃、顶框、横梁及底框采用100×50×4毫米方钢管，静电喷涂。玻璃以铝合金F型压条加EPDM胶条固定。10毫米透明钢化玻璃，共11块。	756 × 290	1	19.86
2	**Frameless double glass door in the middle bay**, 2 leaves of **10 mm clear tempered glass 90 × 239 cm each** (clear opening ≈ 180 cm), opening into the waiting area. Hardware: top & bottom patch fittings, top pivots into the steel transom, **2 floor springs**, stainless pull handles 1200 mm on both faces, bottom lock patch with cylinder, 2 door stops. 中间跨无框玻璃双开门，两扇10毫米透明钢化玻璃，每扇 90 × 239 厘米（净开口约180厘米），向等候区内开。五金：上下夹、顶部天轴固定于钢横梁、2个地弹簧、双面1200毫米不锈钢拉手、带锁芯的下夹锁、2个门吸。	181 × 240	1 pair1 对	incl.已含
3	**Transport to Ain Sokhna, installation, anchoring to walls / floor / soffit, silicone sealing and final cleaning.** 运输至艾因苏赫纳、安装、与墙体/地面/顶部锚固、硅胶密封及完工清洁。	—	1	—
			Total glass area 玻璃总面积	**19.86**

TOTAL — lump sum, supply & install, items 1–3 · excl. VAT (14%)
总价 — 一次性总价，含供货及安装（第1-3项），不含14%增值税

EGP 145,000

Terms & Notes 条款及说明

- Prices **exclude VAT (14%)**, which is added at the legal rate on the tax invoice.
价格不含14%增值税，开具税务发票时按法定税率另加。
- **Lump-sum price**: steel, powder coat, aluminium F-profiles, glass, door hardware, transport and installation.
一次性总价，包含钢结构、静电喷涂、铝合金F型压条、玻璃、门五金、运输及安装。
- Payment: **50% advance on signing · 50% on installation**.
付款方式：签约时预付50%，安装时支付50%。
- The price does **not change** if final site sizes differ by up to **10%**; above 10% the difference is charged pro rata.
现场最终尺寸偏差不超过10%时价格不变；超过10%按比例计算差额。
- Final site measurement within **5 working days** of the advance; supply & installation within **15 days** of final measurement.
收到预付款后5个工作日内现场复尺；复尺后15天内完成供货及安装。
- Steel colour per client (drawing shows matte black RAL 9005). Warranty: **2 years** on door hardware.
钢材颜色由客户确定（图纸为哑光黑 RAL 9005）。门五金保修两年。
- This quotation is valid for **15 days**.
本报价有效期15天。

Bank transfer 银行转账: Commercial International Bank (CIB) · Account name: بلوكريست للتجارة — BlueCrest · Account no. **100076933345**

To accept, please sign the contract on page 2. 如接受本报价，请在第2页合同上签字盖章。

SUPPLY & INSTALLATION CONTRACT 供货及安装合同

Waiting-Hall Glass Partition with Double Door 等候区玻璃隔断（中间双开门）

This contract is made between **First Party: BlueCrest Glass** (Tax No. 774-069-562 · C.R. 293737) and **Second Party: CHEMTICS CHEMICAL Co., Ltd.**, for the works below under the following terms.
本合同由**甲方：BlueCrest Glass**（税号 774-069-562 · 商业注册号 293737）与**乙方：凯密迪化工有限公司 CHEMTICS CHEMICAL Co., Ltd.** 签订，按以下条款执行下列工程。

1 · SCOPE OF WORKS 工程范围

Supply and installation per quotation BC-QTN-2026-037 and shop drawing SD-01: a glass partition **7560 × 2900 mm** closing the main-entrance hall as a waiting area — steel RHS 100×50×4 mm, electrostatic powder coat, aluminium F-profile glazing, 10 mm clear tempered glass, with a **frameless double glass door** (10 mm tempered, floor springs) in the middle opening into the waiting area.
按报价单 BC-QTN-2026-037 及施工图 SD-01 供货安装：7560 × 2900 毫米玻璃隔断，将入口大厅围合为等候区 — 100×50×4毫米方钢管、静电喷涂、铝合金F型压条、10毫米透明钢化玻璃，中间设向等候区内开的无框玻璃双开门（10毫米钢化，地弹簧）。

2 · CONTRACT VALUE 合同金额

Lump sum — supply & install · excl. VAT (14%) 一次性总价 · 不含14%增值税
One hundred forty-five thousand Egyptian pounds only, excluding VAT
壹拾肆万伍仟埃及镑整（不含增值税）

EGP 145,000

3 · PAYMENT 付款方式

Advance on signing — 50% 签约预付款	On installation — 50% 安装时付款
EGP 72,500	**EGP 72,500**

Payments exclude VAT (14%), added on the tax invoice. Bank transfer to **CIB** — account name **بلوكريست للتجارة — BlueCrest** — no. **100076933345**. 以上款项不含14%增值税，开票时另加。银行转账至 CIB 商业国际银行，账号 100076933345。

4 · SIZES & QUANTITIES 尺寸及数量

- Value based on the size received from the Second Party: 7560 × 2900 mm (glass ≈ 19.86 m²). 金额按乙方提供尺寸 7560 × 2900 毫米计算。
- **No change in value** if final site sizes differ by up to **10%**; above 10% the difference is charged pro rata to the total. 现场尺寸偏差不超过10%价格不变；超过10%按总价比例计算差额。

5 · TIME SCHEDULE 工期

- Final site measurement within **5 working days** of receiving the advance. 收到预付款后5个工作日内现场复尺。
- Supply & installation within **15 days** of the final measurement. 复尺后15天内完成供货及安装。

6 · GENERAL 一般条款

- Steel colour 钢材颜色: _____
- Warranty: **2 years** on door hardware against manufacturing defects. 门五金保修两年（制造缺陷）。
- The Second Party hands over the hall clear and ready (finished floor, walls and soffit). 乙方须提供已完成地面、墙面及顶部的现场。

First Party 甲方 — BlueCrest Glass

Tax No. 774-069-562 · C.R. 293737

Name 姓名 _____

Title 职务 _____

Date 日期 _____

Signature & stamp 签字盖章

Second Party 乙方 — CHEMTICS CHEMICAL Co., Ltd.

凯密迪化工有限公司

Name 姓名 _____

Title 职务 _____

Date 日期 _____

Signature & stamp 签字盖章

BLUECREST GLASS

SHOP DRAWING 施工图

CHEMTICS — Waiting-Hall Glass Partition 等候区玻璃隔断

CHEMTICS CHEMICAL Co., Ltd. • Ain Sokhna • Ref: BC-QTN-2026-037 • Drawing SD-01 • Rev 3



A. 3D — walk in from the main gate to the waiting hall 从正门进入等候区

THE DESIGN 设计说明

• Through the main gate you enter the hall. A **wall-to-wall glass partition, 7560 × 2900**, closes it off and turns it into a **waiting area**.

从正门进入大厅，一道7560 × 2900墙到墙玻璃隔断将其围合为等候区。

• **5 bays**, as in the sketch: fixed glass · fixed · **double door** · fixed · fixed. A **450 mm glass fanlight band** runs across the top.

按草图分5跨：固定 · 固定 · 双开门 · 固定 · 固定，顶部为450毫米玻璃气窗带。

• **Steel RHS 100×50×4 mm**, electrostatic powder coat. Glass held in **aluminium F-profiles** with EPDM gaskets.

100×50×4毫米方钢管，静电喷涂；玻璃以铝合金F型压条及EPDM胶条固定。

• The double door is **frameless 10 mm tempered glass** on floor springs. It opens **into the waiting area** and has 1200 mm pull handles on both faces and a bottom lock.

无框10毫米钢化玻璃双开门，地弹簧，向等候区内开，双面拉手，下夹锁。

ASSEMBLY DATA 组装数据

Overall	**7560 × 2900**	Bays	**1525 · 1200 · 1810 · 1200 · 1525**
Fixed glass height	**2,350**	Fanlight band	**500 (glass 400)**
Door clear opening	**≈ 1810**	Door leaves ×2	**900 × 2,387**
Door head	**2400**	Glass	**19.86 m² · 11 pcs**

STEEL & GLASS SPECIFICATION 钢材及玻璃规格

Glass	**10 mm clear tempered**	Standard	**EN 12150**
Frame / mullions	**RHS 100×50×4**	Door leaves	**Frameless 10 mm**
Glazing	**Alu F-profile + EPDM**	Finish	**Powder coat RAL 9005**
Door hardware	**Patch fittings · top pivots · 2 floor springs · SS pull handles 1200 · lock patch · stops**		

QUOTATION 报价 — BC-QTN-2026-037


EGP 145,000

Lump sum, supply & install · excl. VAT 14% · 50% advance / 50% on installation · 15 days

一次性总价，含供货安装 · 不含增值税 · 预付50% / 安装50% · 15天

B. ELEVATION — seen from the entrance side 立面图（入口侧）


SCALE — NTS · mm

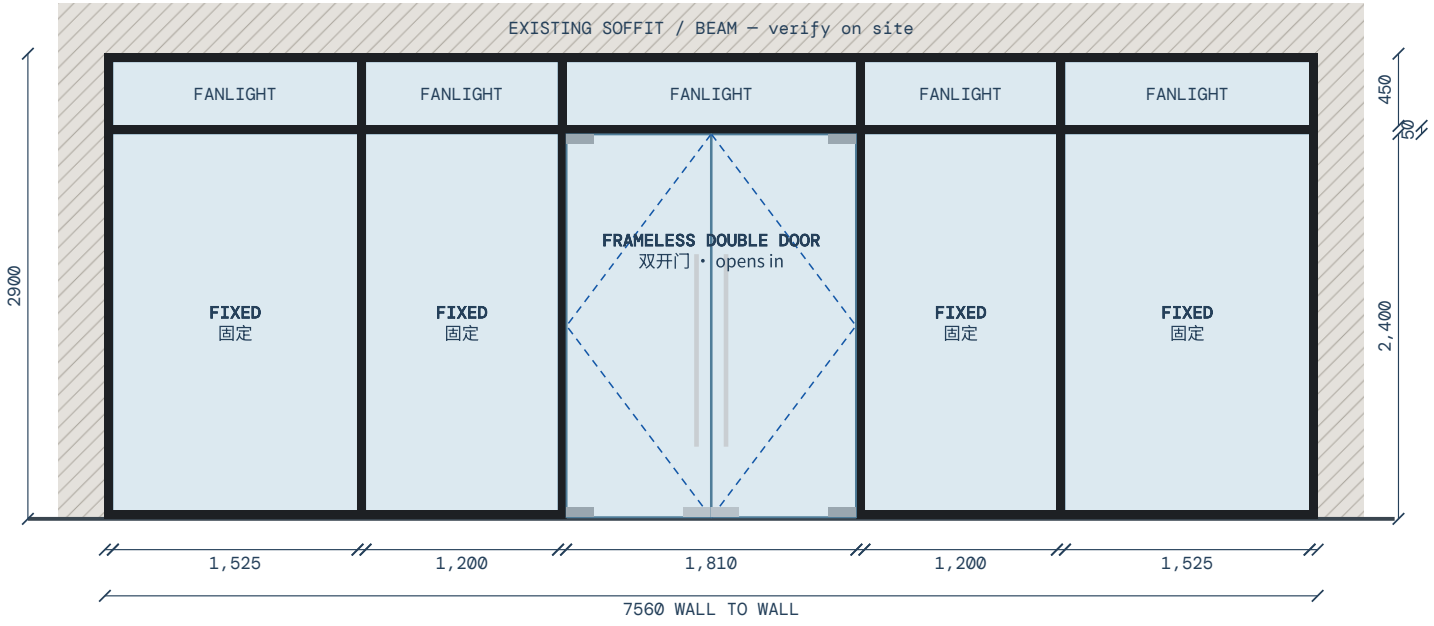

RHS 100×50×4 · electrostatic powder coat · aluminium F-profile glazing · 10 mm clear tempered


D. GLAZING DETAIL — section at a mullion 节点详图

1:2

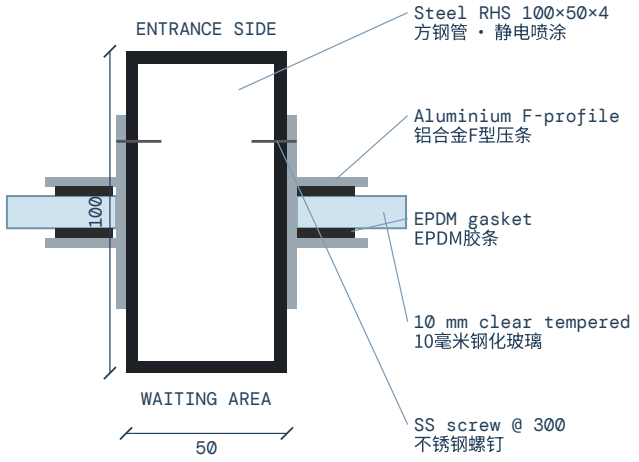

C. KEY PLAN — main gate → hall → waiting area 平面示意图

NTS · depths indicative

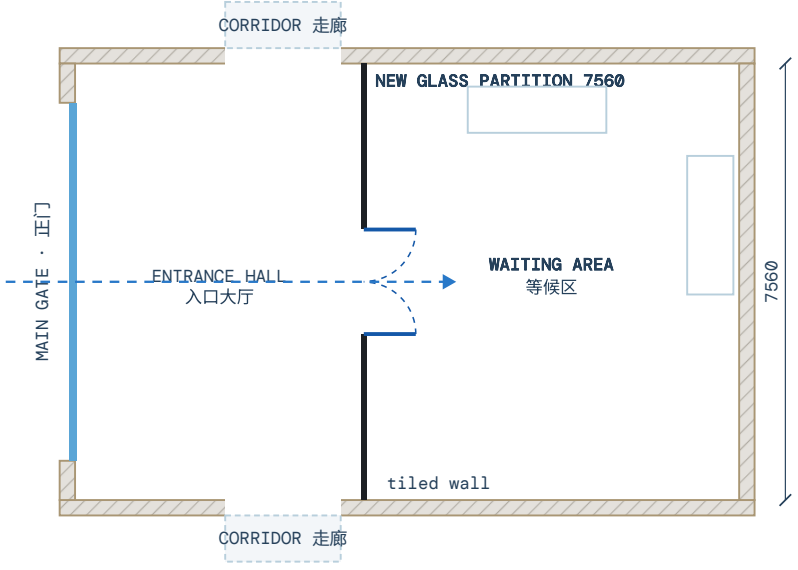

Notes 说明

- Sizes are based on the **7560 × 2900 mm** opening. Everything must be **re-measured on site** before glass is ordered. 尺寸须现场复核后下单。
- The partition is fixed under the **existing soffit / beam at 2900**. The ceiling height above is shown indicatively. 隔断固定于2900高的现有梁底。
- The entrance hall opens into the **existing corridors on the left and right**; they stay open and are not part of this scope. 大厅左右两侧为现有走廊，不在本范围内。
- Glass sizes are **net cut sizes** (3 mm clearance each edge in the F-profile). 玻璃为净切割尺寸。
- Steel is welded, ground, primed and finished in **electrostatic powder coat**. It is anchored with M10 expansion bolts at 600 c/c. 钢件焊接、打磨、静电喷涂，M10膨胀螺栓@600锚固。
- The double door is **frameless 10 mm tempered glass** on floor springs with top pivots into the transom. It opens **into the waiting area**. 无框玻璃双开门，地弹簧，向等候区内开。

BlueCrest Glass — Cairo, Egypt

PROJECT **Waiting-Hall Partition — Ain Sokhna**	CLIENT **CHEMTICS CHEMICAL Co., Ltd.**
DRAWING NO. **SD-01**	REFERENCE **BC-QTN-2026-037**
DATE **22 / 11 / 2026**	REV. / UNITS **3 · mm**

CUTTING LIST 下料清单

Glass, steel & hardware schedule 玻璃、钢材及五金清单

BC-QTN-2026-037 • SD-01 sheet 3

E. 3D — from inside the waiting area 等候区内部视角



#	Glass — 10 mm clear tempered 10毫米透明钢化玻璃	Pcs	Net size (mm)	Area m²
G1	Fixed panel — outer bays (L + R) 固定玻璃 — 外侧跨	2	1,519 × 2,344	7.12
G2	Fixed panel — inner bays (L + R) 固定玻璃 — 内侧跨	2	1,194 × 2,344	5.60
G3	Fanlight — outer bays 气窗 — 外侧跨	2	1,519 × 394	1.20
G4	Fanlight — inner bays 气窗 — 内侧跨	2	1,194 × 394	0.94
G5	Fanlight — over the double door 气窗 — 门上方	1	1,804 × 394	0.71
G6	Frameless door leaf (holes + notches for patch fittings & handles) 无框门扇玻璃（开孔开槽）	2	900 × 2,387	4.30
GLASS TOTAL 玻璃合计		**11**		**19.86**

#	Steel — electrostatic powder coat 钢材 — 静电喷涂	Pcs	Length (mm)	m.l.
S1	Jambs — RHS 100×50×4 边框	2	2,900	5.80
S2	Mullions — RHS 100×50×4 竖梃	4	2,900	11.60
S3	Head — RHS 100×50×4 顶框	1	7,560	7.56
S4	Transom (door head) — RHS 100×50×4 横梁	1	7,560	7.56
S5	Sills under fixed bays — RHS 100×50×4 底框	4	per bay	5.45
STEEL TOTAL ≈ 339 kg 钢材合计				**37.97**

#	Glazing & hardware 压条及五金	
A1	Aluminium F-profile glazing channel, both faces of every fixed pane + EPDM gaskets 铝合金F型压条（双面）+ EPDM胶条	96.0
H1	Floor springs (2) + top pivots into the transom (2) + top & bottom patch fittings (4) 地弹簧2个、天轴2个、上下夹4个	
H2	Stainless pull handles 1200 mm, back to back (2 pairs) 1200毫米不锈钢拉手 2对	
H3	Bottom lock patch with cylinder + floor strike · 2 door stops 带锁芯下夹锁、地锁座、门吸	
H4	M10 expansion anchors @ 600 c/c, setting blocks, SS screws, neutral silicone 膨胀螺栓、垫块、不锈钢螺钉、中性硅胶	

TAKE-OFF 工程量

Glass	**19.86 m² · 11 pcs**	Steel	**38.0 m.l. ≈ 339 kg**
F-profile	**96.0 m.l.**	Gross opening	**21.92 m²**